LAYOUTPLAN FOR WINDMILL VILLAGE

SHIV-SHAILAM DEVELOPERS, PUNE

1170/25 REVENUE COLONY, SHIVAJI NAGAR, PUNE - 411005 TEL NOS. +91 20 25530030/40/50

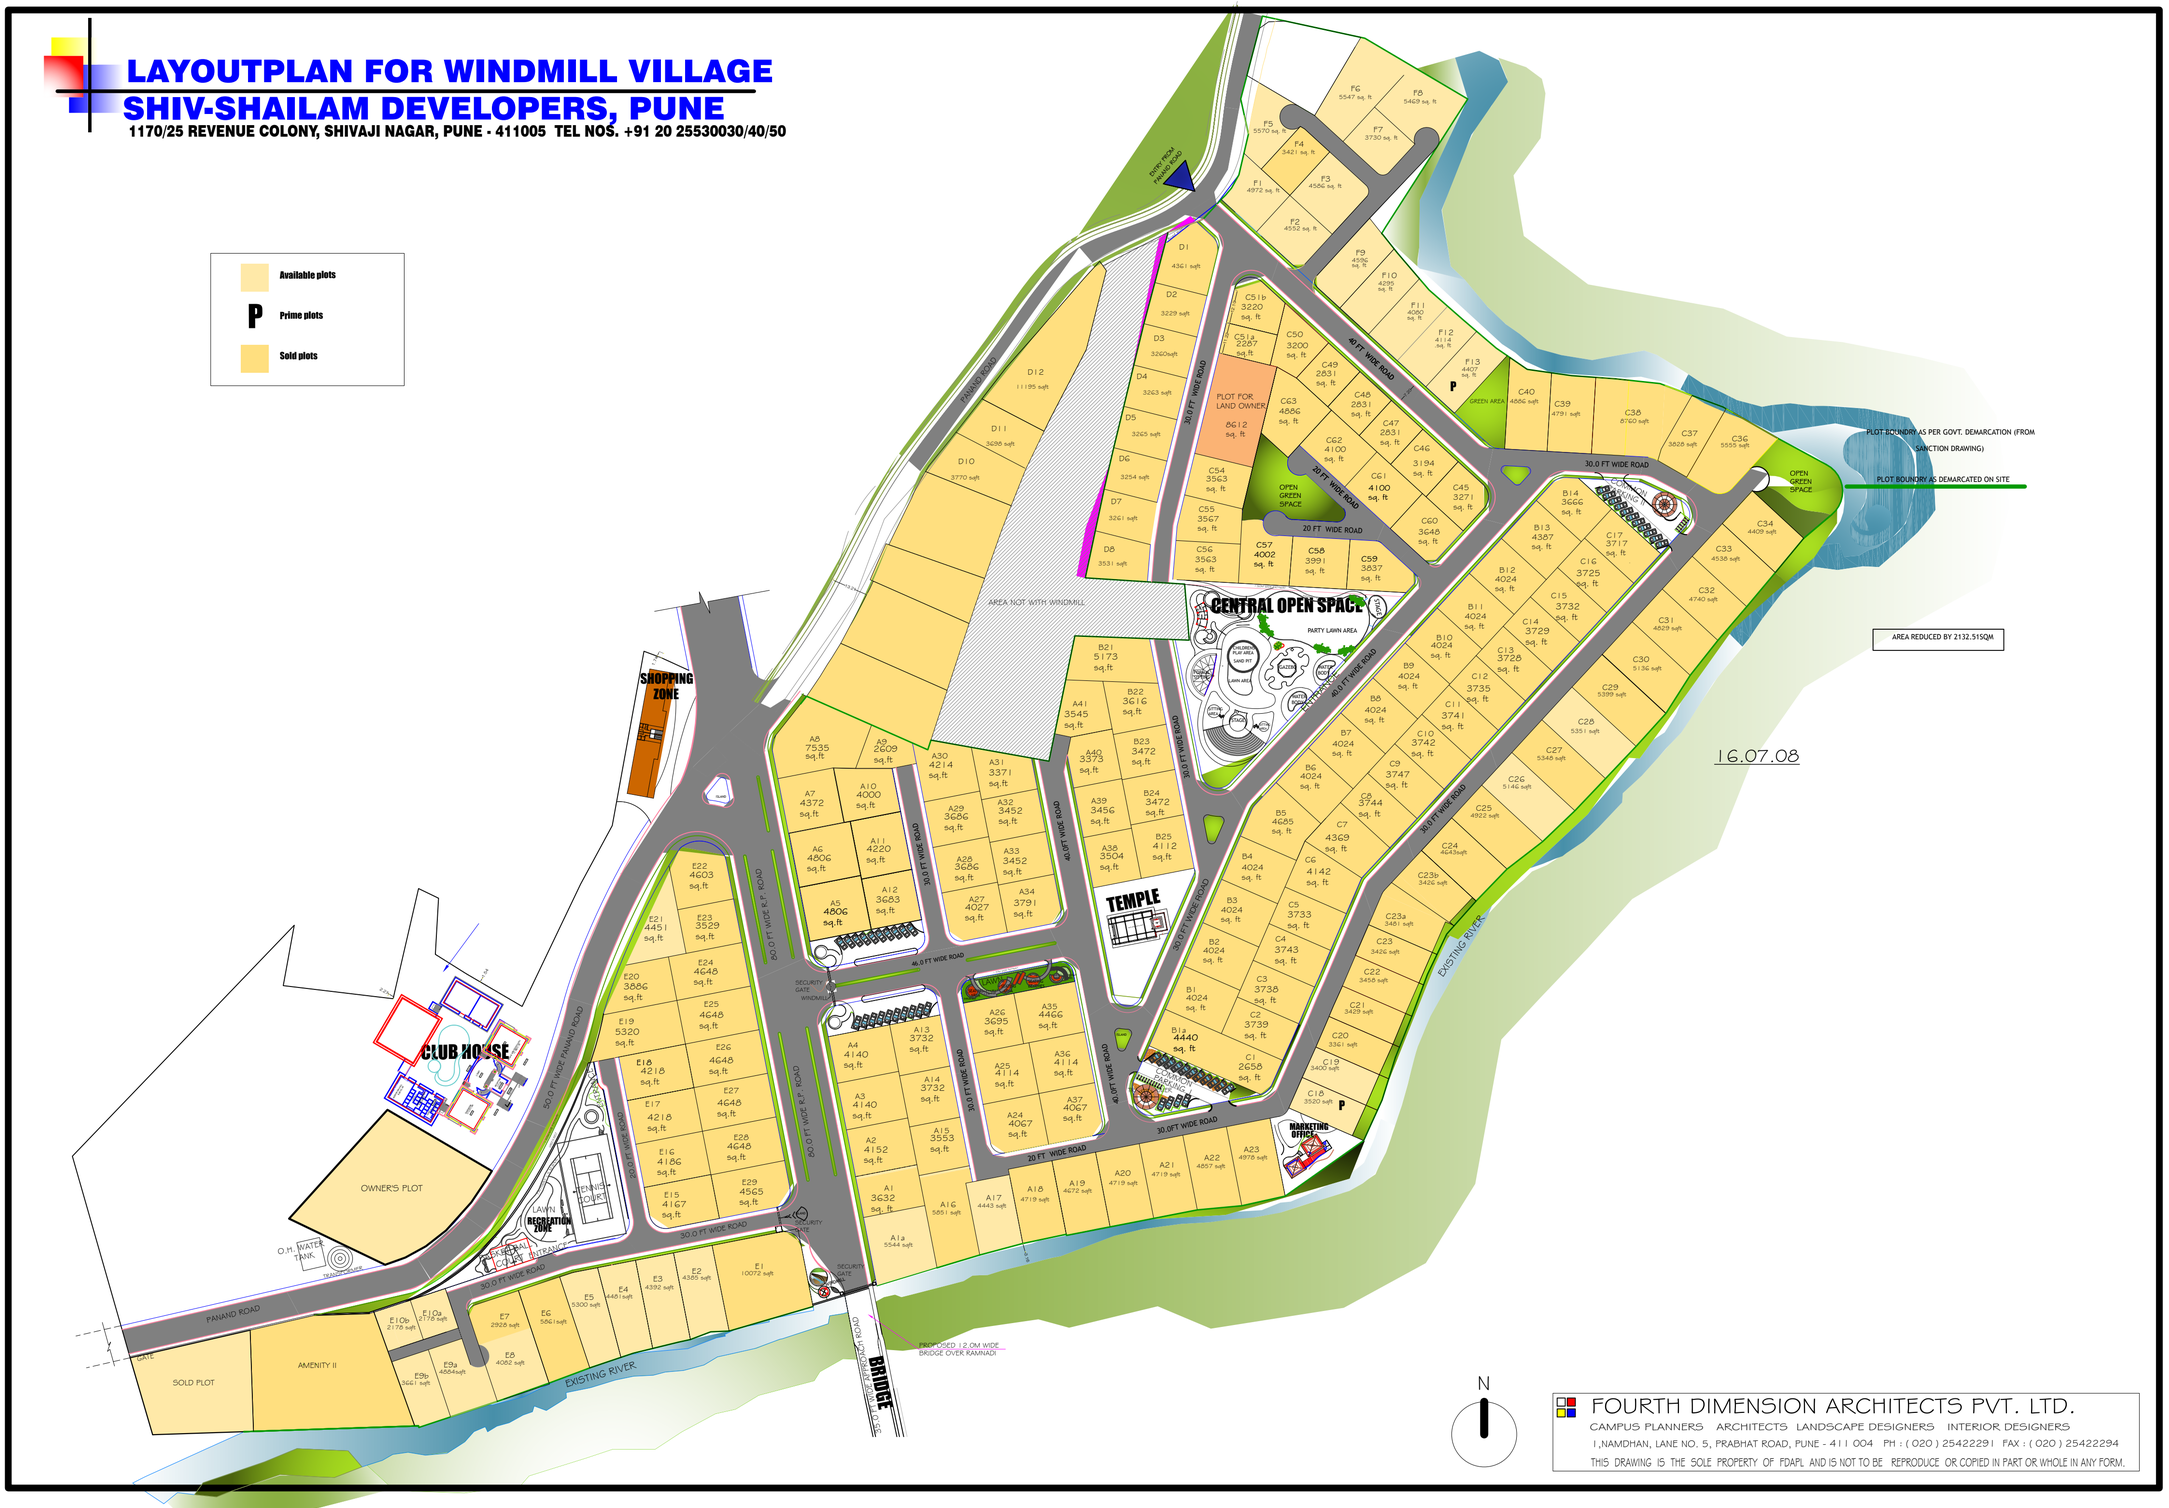

FOURTH DIMENSION ARCHITECTS PVT. LTD.

CAMPUS PLANNERS ARCHITECTS LANDSCAPE DESIGNERS INTERIOR DESIGNERS

1,NAMDHAN, LANE NO. 5, PRABHAT ROAD, PUNE - 411 004 PH : (020) 25422291 FAX : (020) 25422294

THIS DRAWING IS THE SOLE PROPERTY OF FDAPL AND IS NOT TO BE REPRODUCE OR COPIED IN PART OR WHOLE IN ANY FORM.